PROPOSED DWELLING UNIT PLAN

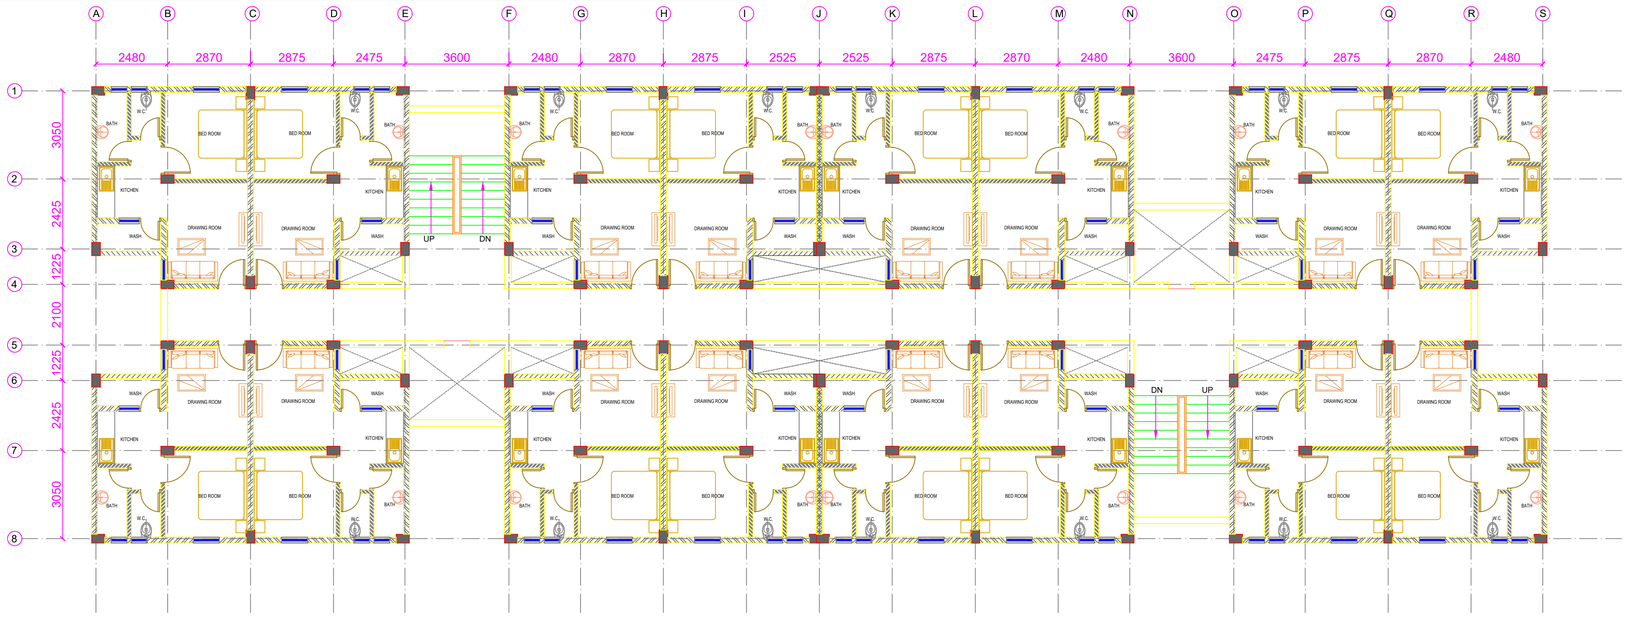

TYPICAL PLAN FLOORS 1-4

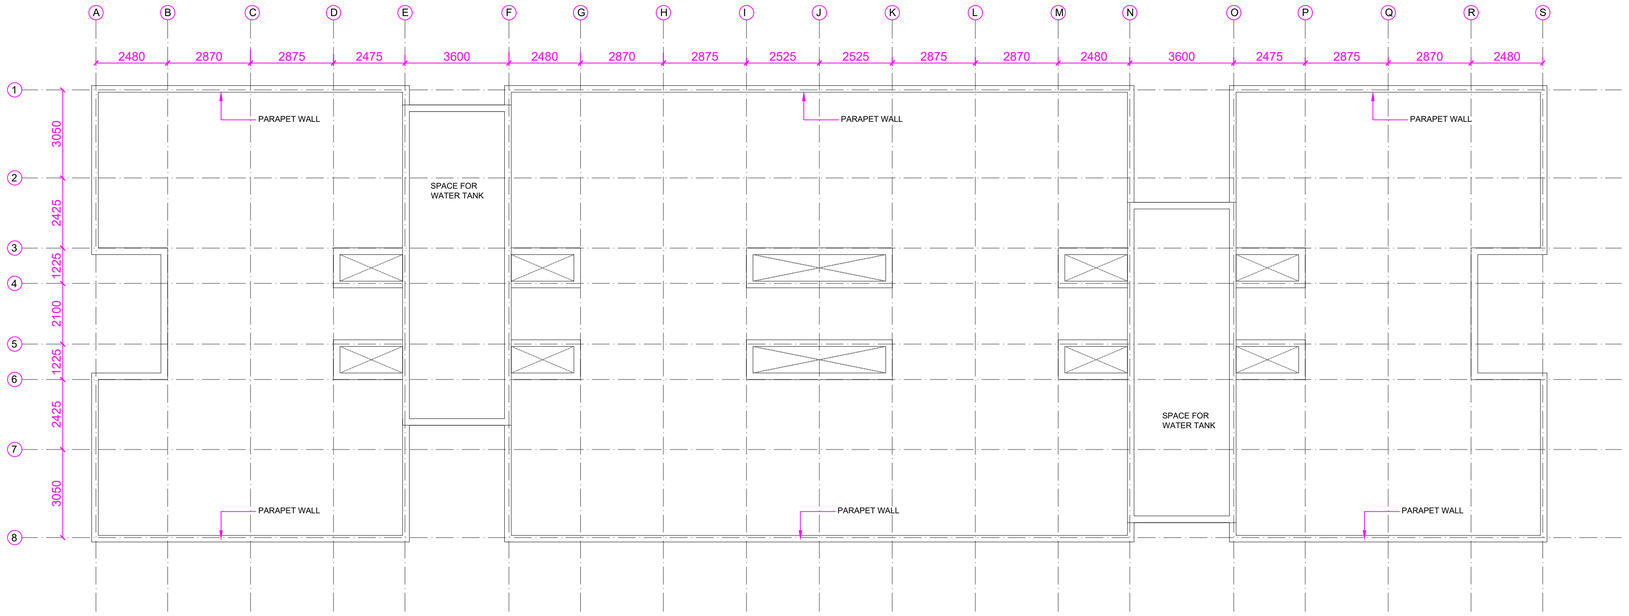

TERRACE PLAN

NOTE: This is conceptual view for broad level understanding. should not be read as GFC.

	SIGN.												
	INITIALS												
	REVISIONS												
	SIGN.												
	INITIALS												
	REVISIONS												
P0	SIGN.												
	INITIALS												
ISSUE		DRN	DSN	CHD	CV	EL	IC	ME		PE/PM	APPD	DATE (dd-mm-yyyy)	
					CLEARED								

FOR APPROVAL

DO NOT SCALE

"P" (PRELIMINARY) ISSUES ARE NOT TO BE USED FOR CONSTRUCTION / FABRICATION BUT ARE ISSUED FOR LIMITED PURPOSES ONLY AS INDICATED IN THE SMALL BLOCK ABOVE THIS BLOCK.

CONSTRUCTION / FABRICATION WORK IS PERMITTED ON "R" (RELEASED) ISSUES ONLY.

INFORMATION CONTAINED WITHIN "HOLD" IS NOT RELEASED FOR CONSTUCTION / FABRICATION. FIELD MUST GET DESIGN OFFICE TO CLEAR "HOLDS" IN TIME BEFORE PROCEEDING WITH ANY CONSTRUCTION / FABRICATION WORK RELATED TO "HOLDS".

Proprietary rights of the information contained herein belong to TCE. This information is intended to be used for the mentioned purpose/project only. In case of misuse of information and any claim arising thereof, cost and consequence will be on the party misusing the information.

FILE NAME:

LIGHT HOUSE PROJECT, UNDER THE GLOBAL HOUSING TECHNOLOGY CHALLENGE, INDIA
AGARTALA–TRIPURA

PROPOSED DWELLING UNIT PLAN

TATA CONSULTING ENGINEERS LIMITED

SCALE	DWG NO.	ISSUE
: 1:500		P0
DC & DISC: NCR		

FILE NAME: F-091-Rev-R0.dwg

TCE FORM NO: 091 R0